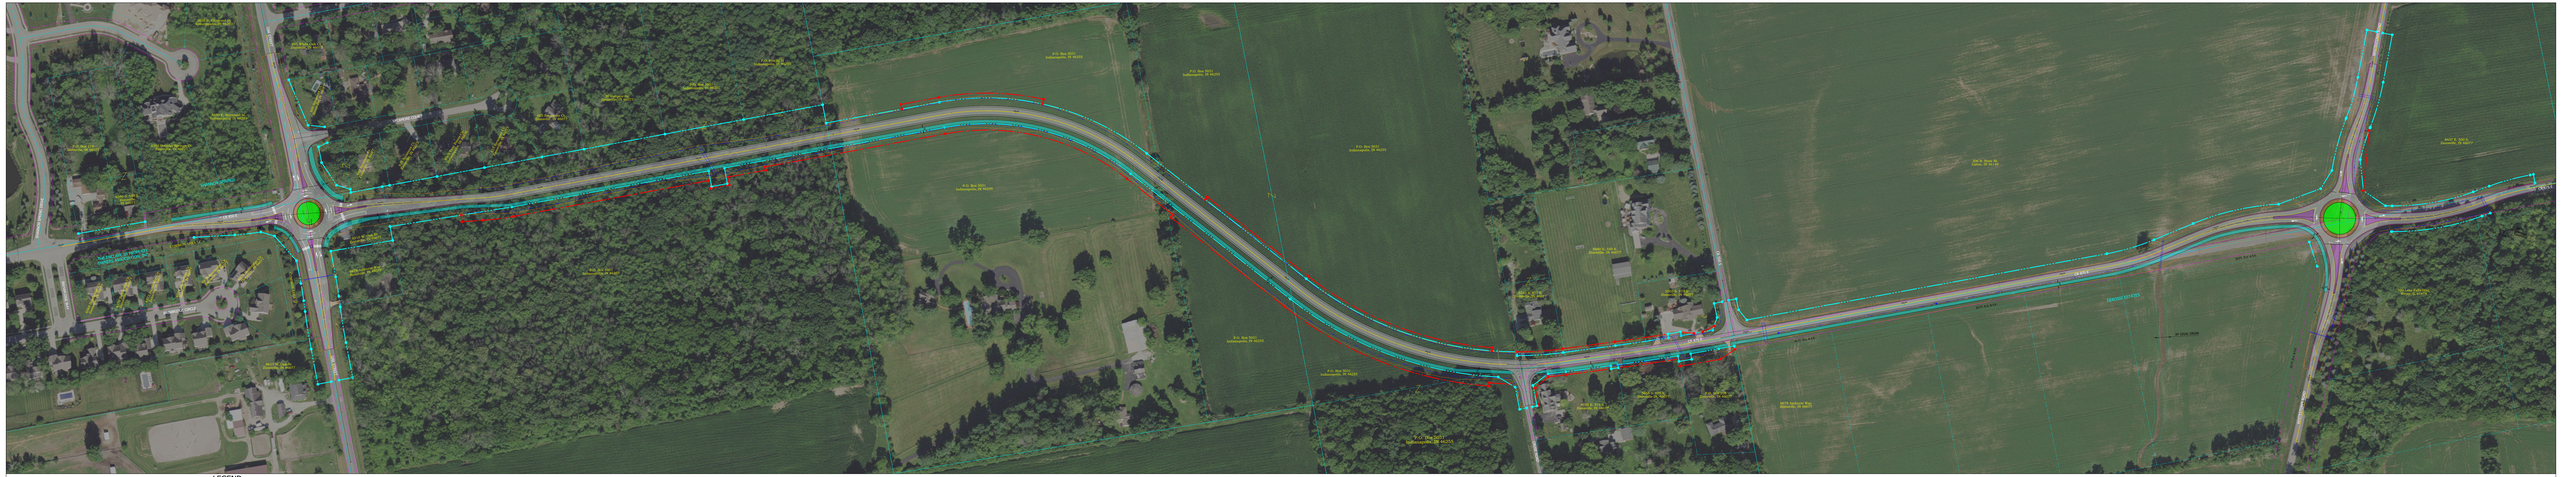

SCALE: 1" = 50'

0' 25' 50' 100'

LEGEND:

- ROADWAY
- DRIVEWAY
- MULTI-PURPOSE PATH
- RAISED MEDIAN
- LANDSCAPED
- TRUCK APRON
- CURB AND GUTTER
- PROPOSED DITCH
- CONSTRUCTION LIMITS
- PROPOSED RIGHT-OF-WAY
- TEMPORARY RIGHT-OF-WAY
- EXISTING RIGHT-OF-WAY
- PROPERTY LINE
- SECTION LINE

PUBLIC INFORMATIONAL MEETING
DATE: 9/18/2018

TOWN OF ZIONSVILLE
NORTH SOUTH CONNECTOR PROJECT

BLN
BEAM-LONGEST-NEFF