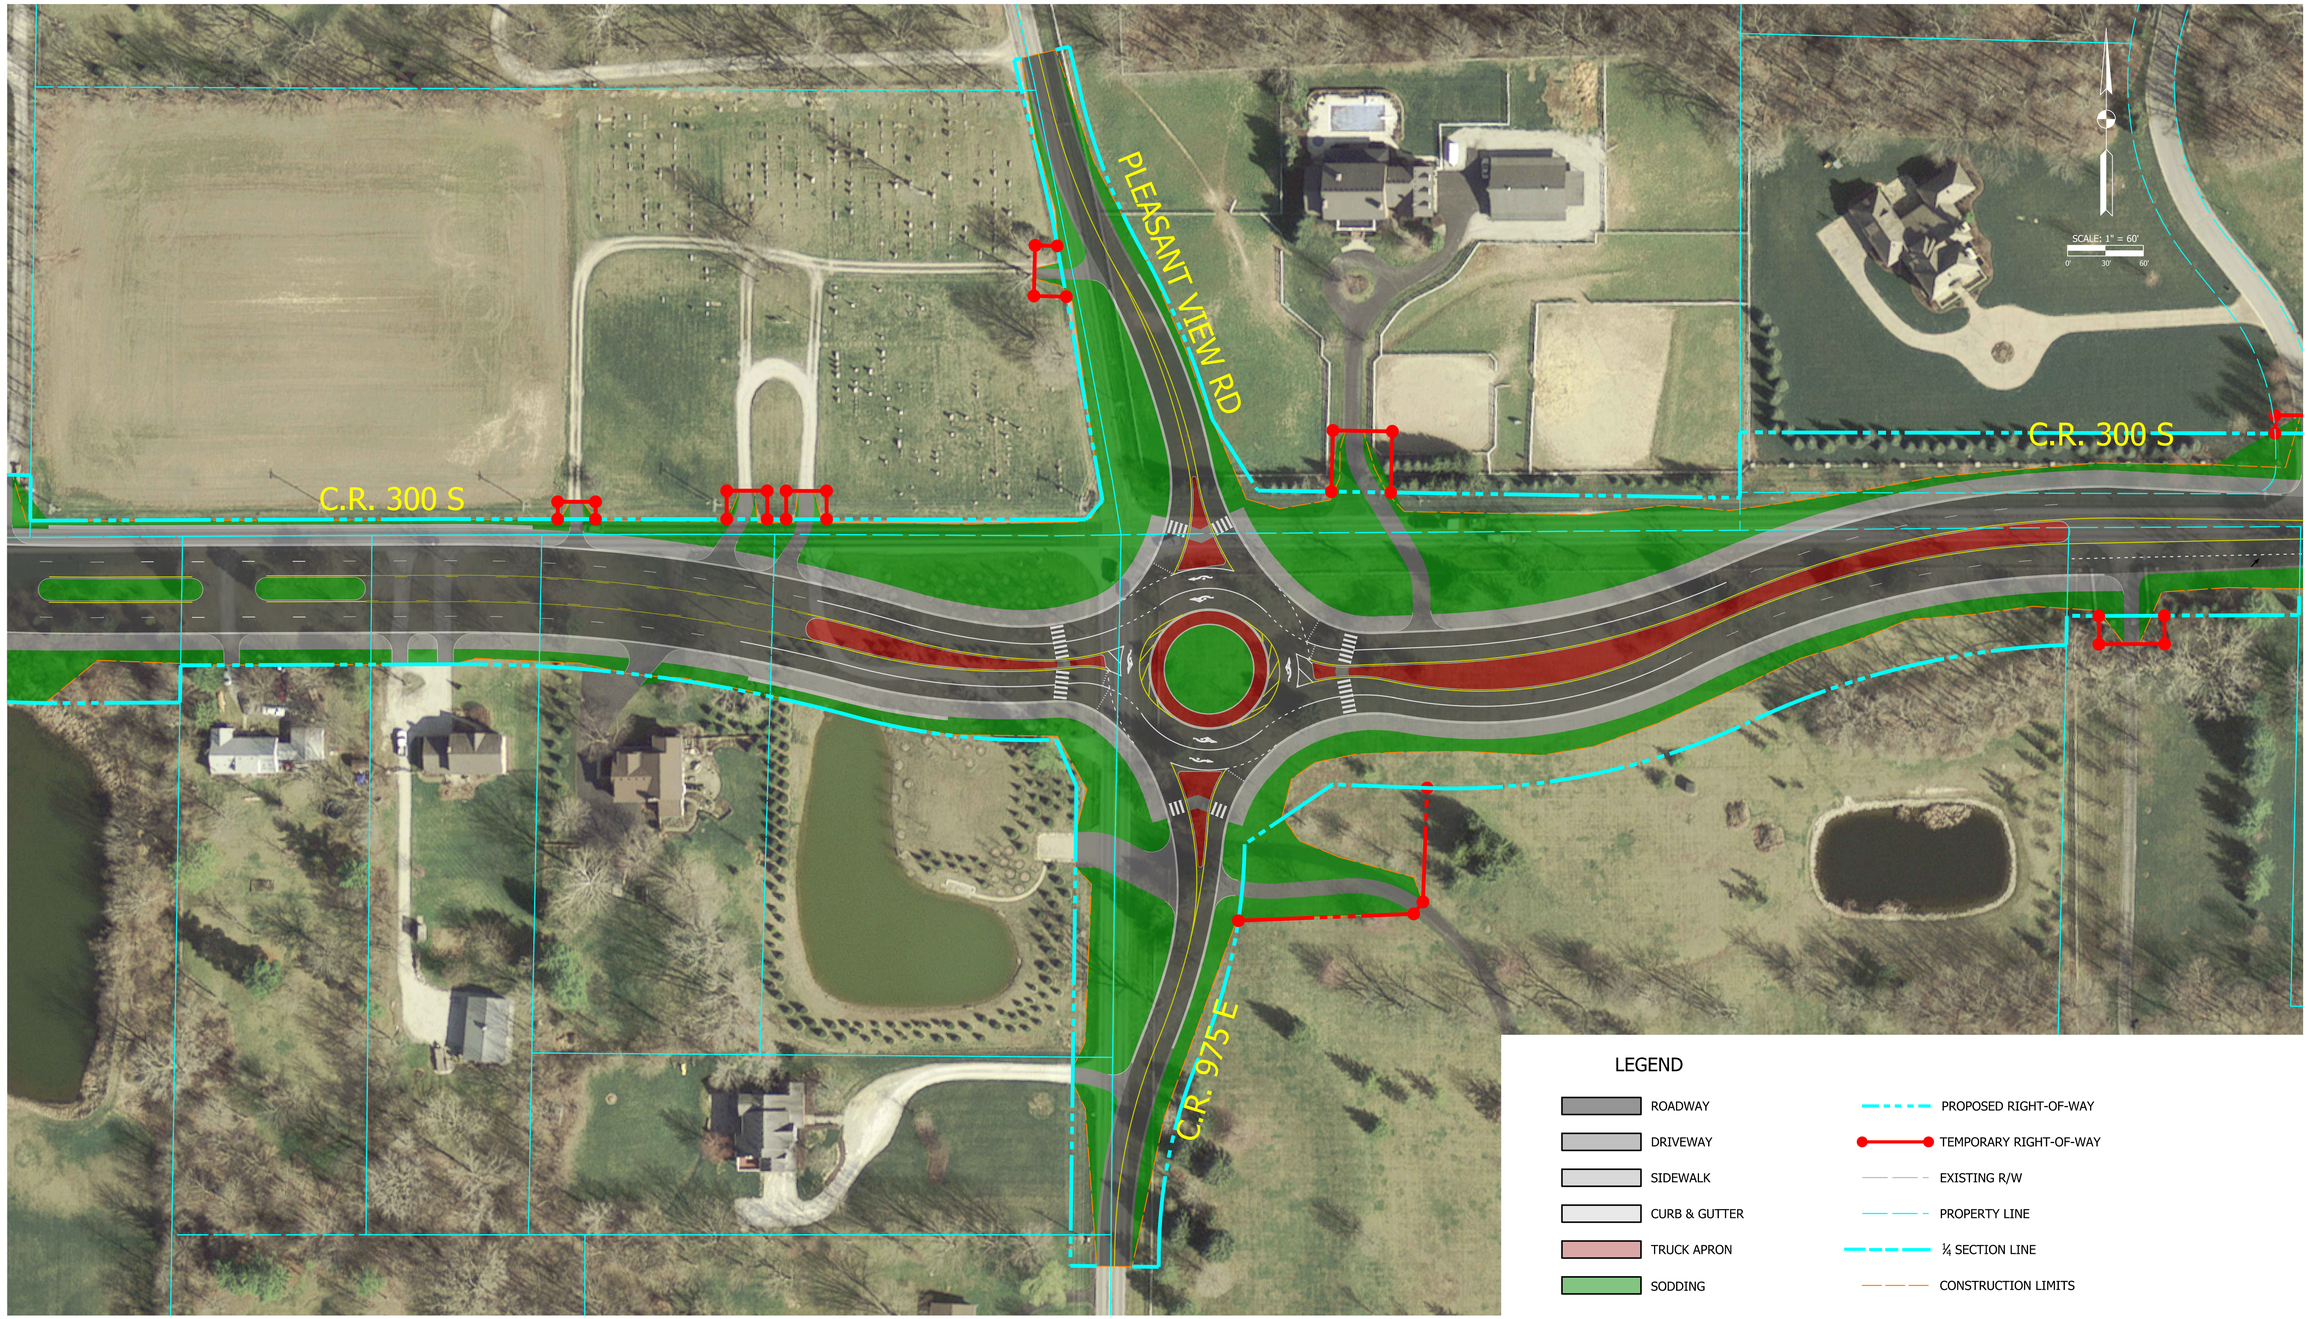

10/2/2019; 10/2/2019; 6:53:18 AM

A&F ENGINEERING
Transportation & Site Engineering
Creating Order Since 1966

BLN
BEAM·LONGEST·NEFF
8320 CRAIG STREET | INDIANAPOLIS, IN 46250
317.849.5832 | F: 317.841.4280 | WWW.BLN.COM

BOONE COUNTY
Highway Department

MPO

ZIONSVILLE
FOR ALL THE RIGHT REASONS

BOONE COUNTY HIGHWAY DEPARTMENT
CR 300 S - CORRIDOR STUDY
ROUNDABOUT OPTION AT C.R. 975 E